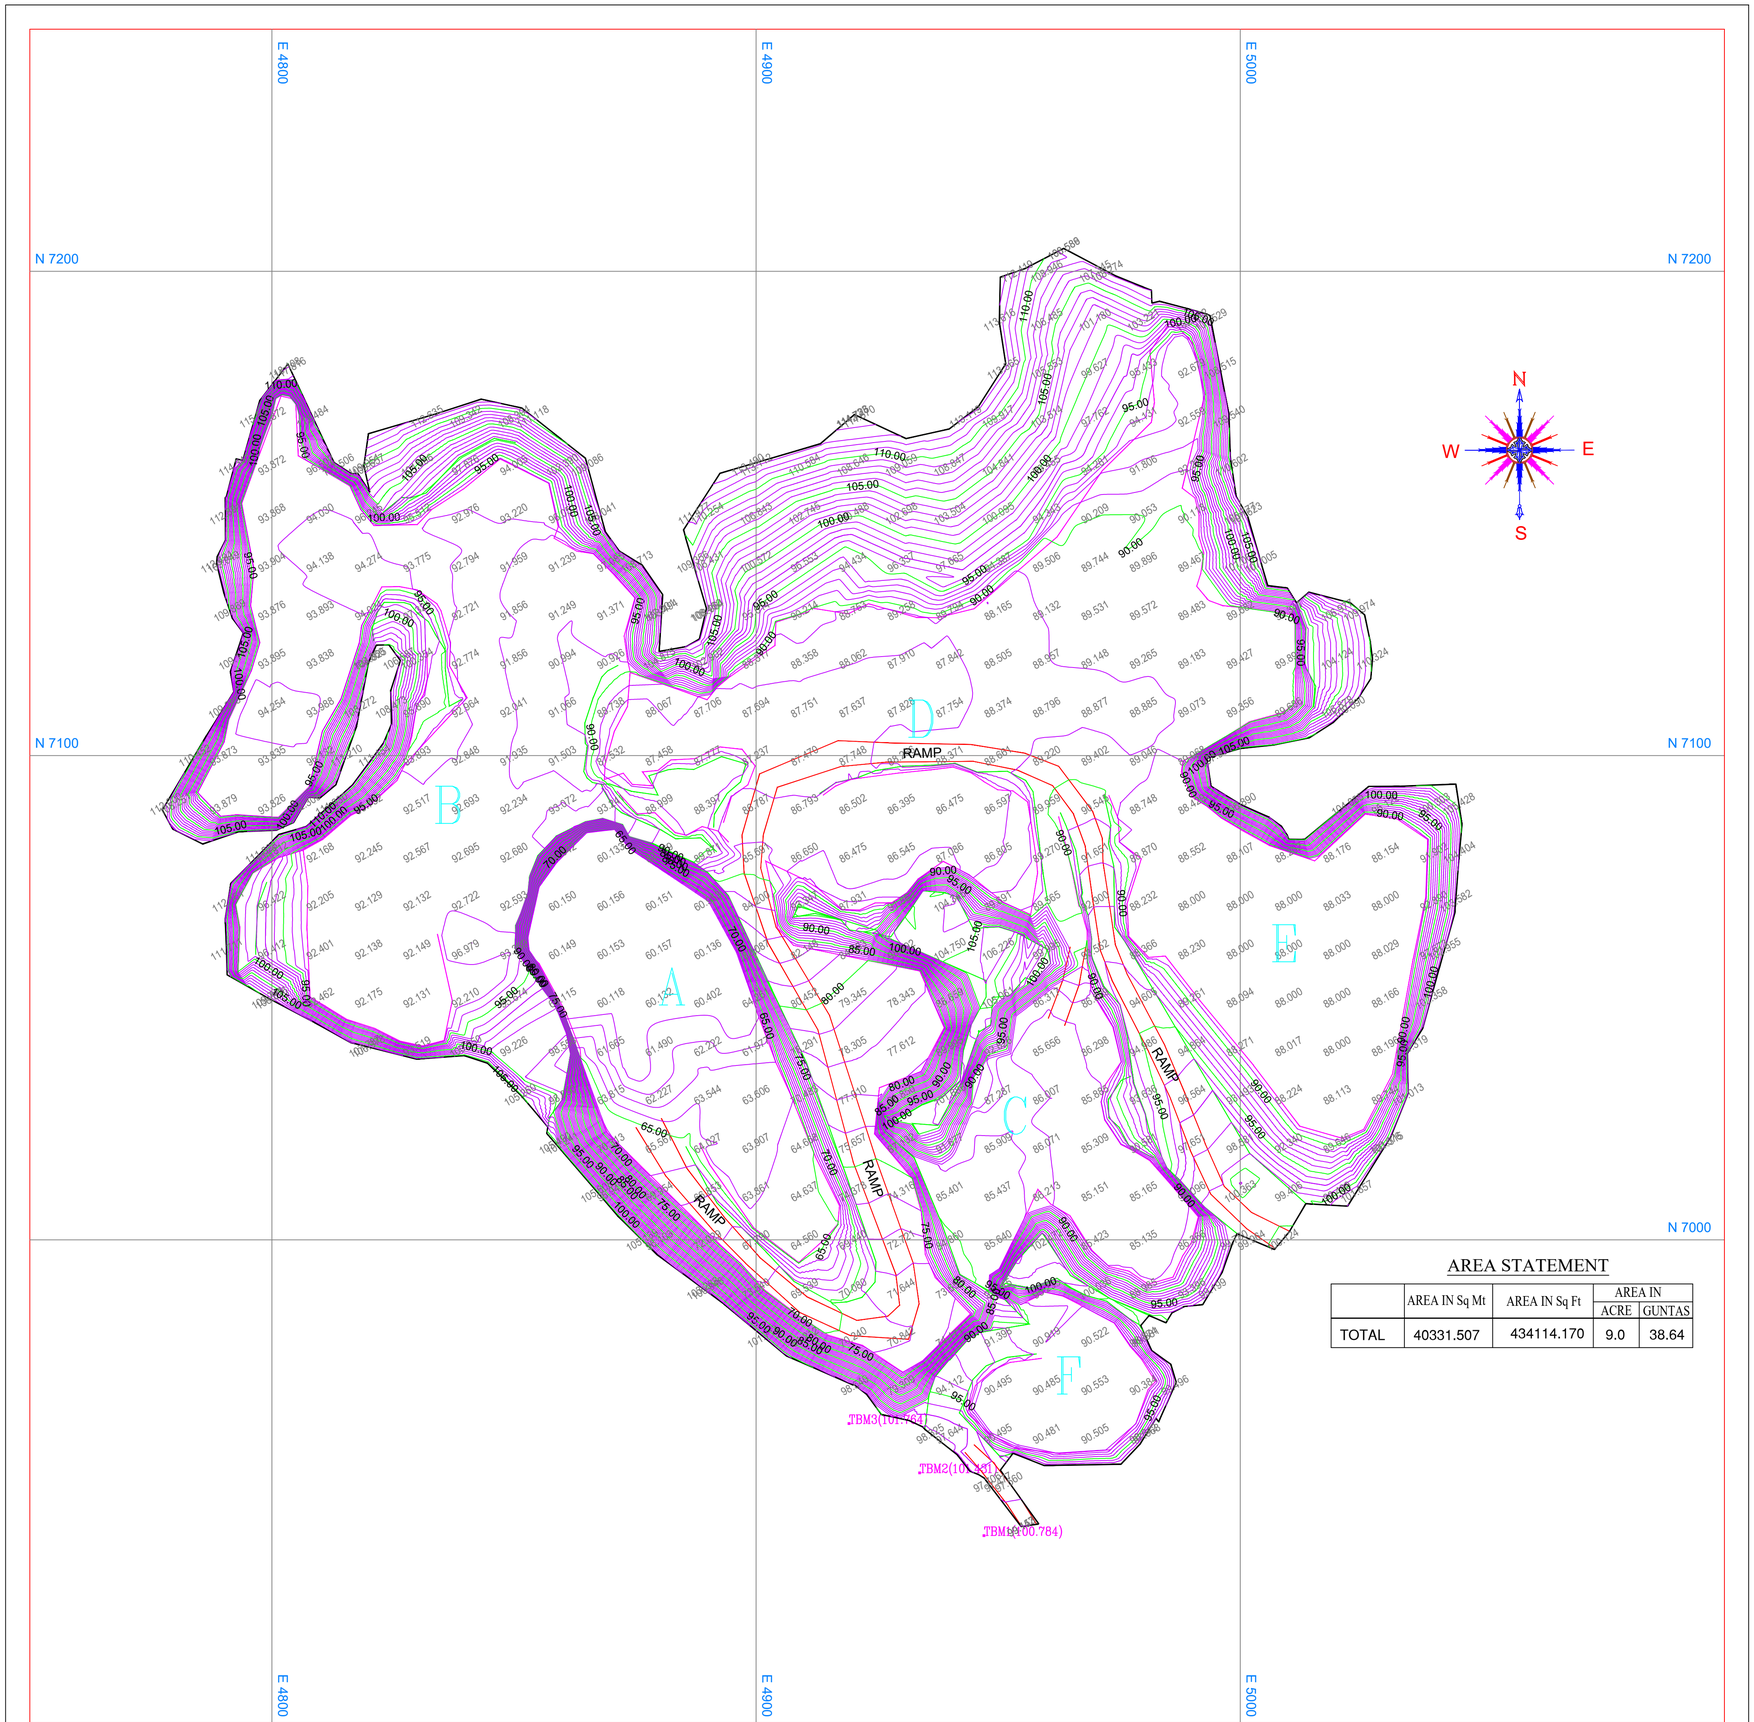

NORTH

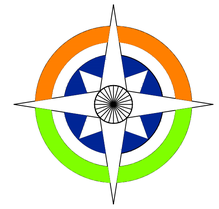

AREA STATEMENT

	AREA IN Sq Mt	AREA IN Sq Ft	AREA IN ACRE	AREA IN GUNTAS
TOTAL	40331.507	434114.170	9.0	38.64

BENGALURU SOLID WASTE MANAGEMENT LIMITED

Development of existing landfill site at Mittaganahalli Sy.No.02 and Kannur Sy No. 50 including O & M at Mahavadevapura constituency (Balance portion)(Kannur Sy No. 50)

LEGEND

BOUNDARY LINES

MUD ROAD, DRAIN

SPOT LEVELS, COLUMN. 99.905

BENCHMARK POINT TBM1(100.000)

POWER POLE, LAMP

PIT LINES,TRANSFORMER TF

CONT–MJR,MNR LINES

SHED LINES

LEGEND

SL.NO	Pit Number	Perimeter of Pit, m	Hatch	Remark
1	PITS M1 AT MITTIGANAHALLI	290.00		
2	PITS M2 AT MITTIGANAHALLI	241.00		
3	PITS B3 AT MITTIGANAHALLI	279.00		

CAD FILE	DWG NO	SURVEYOR	DRAWN	REV	REMARK
--	--	--	SNB	0	--

CONSULTANT:

ROAD INVENTO CONSULTANT

#15, Shree Ranga, 2nd Main Road, 2nd Stage,
12th Block, Nagarabhavi, Bengaluru-560072